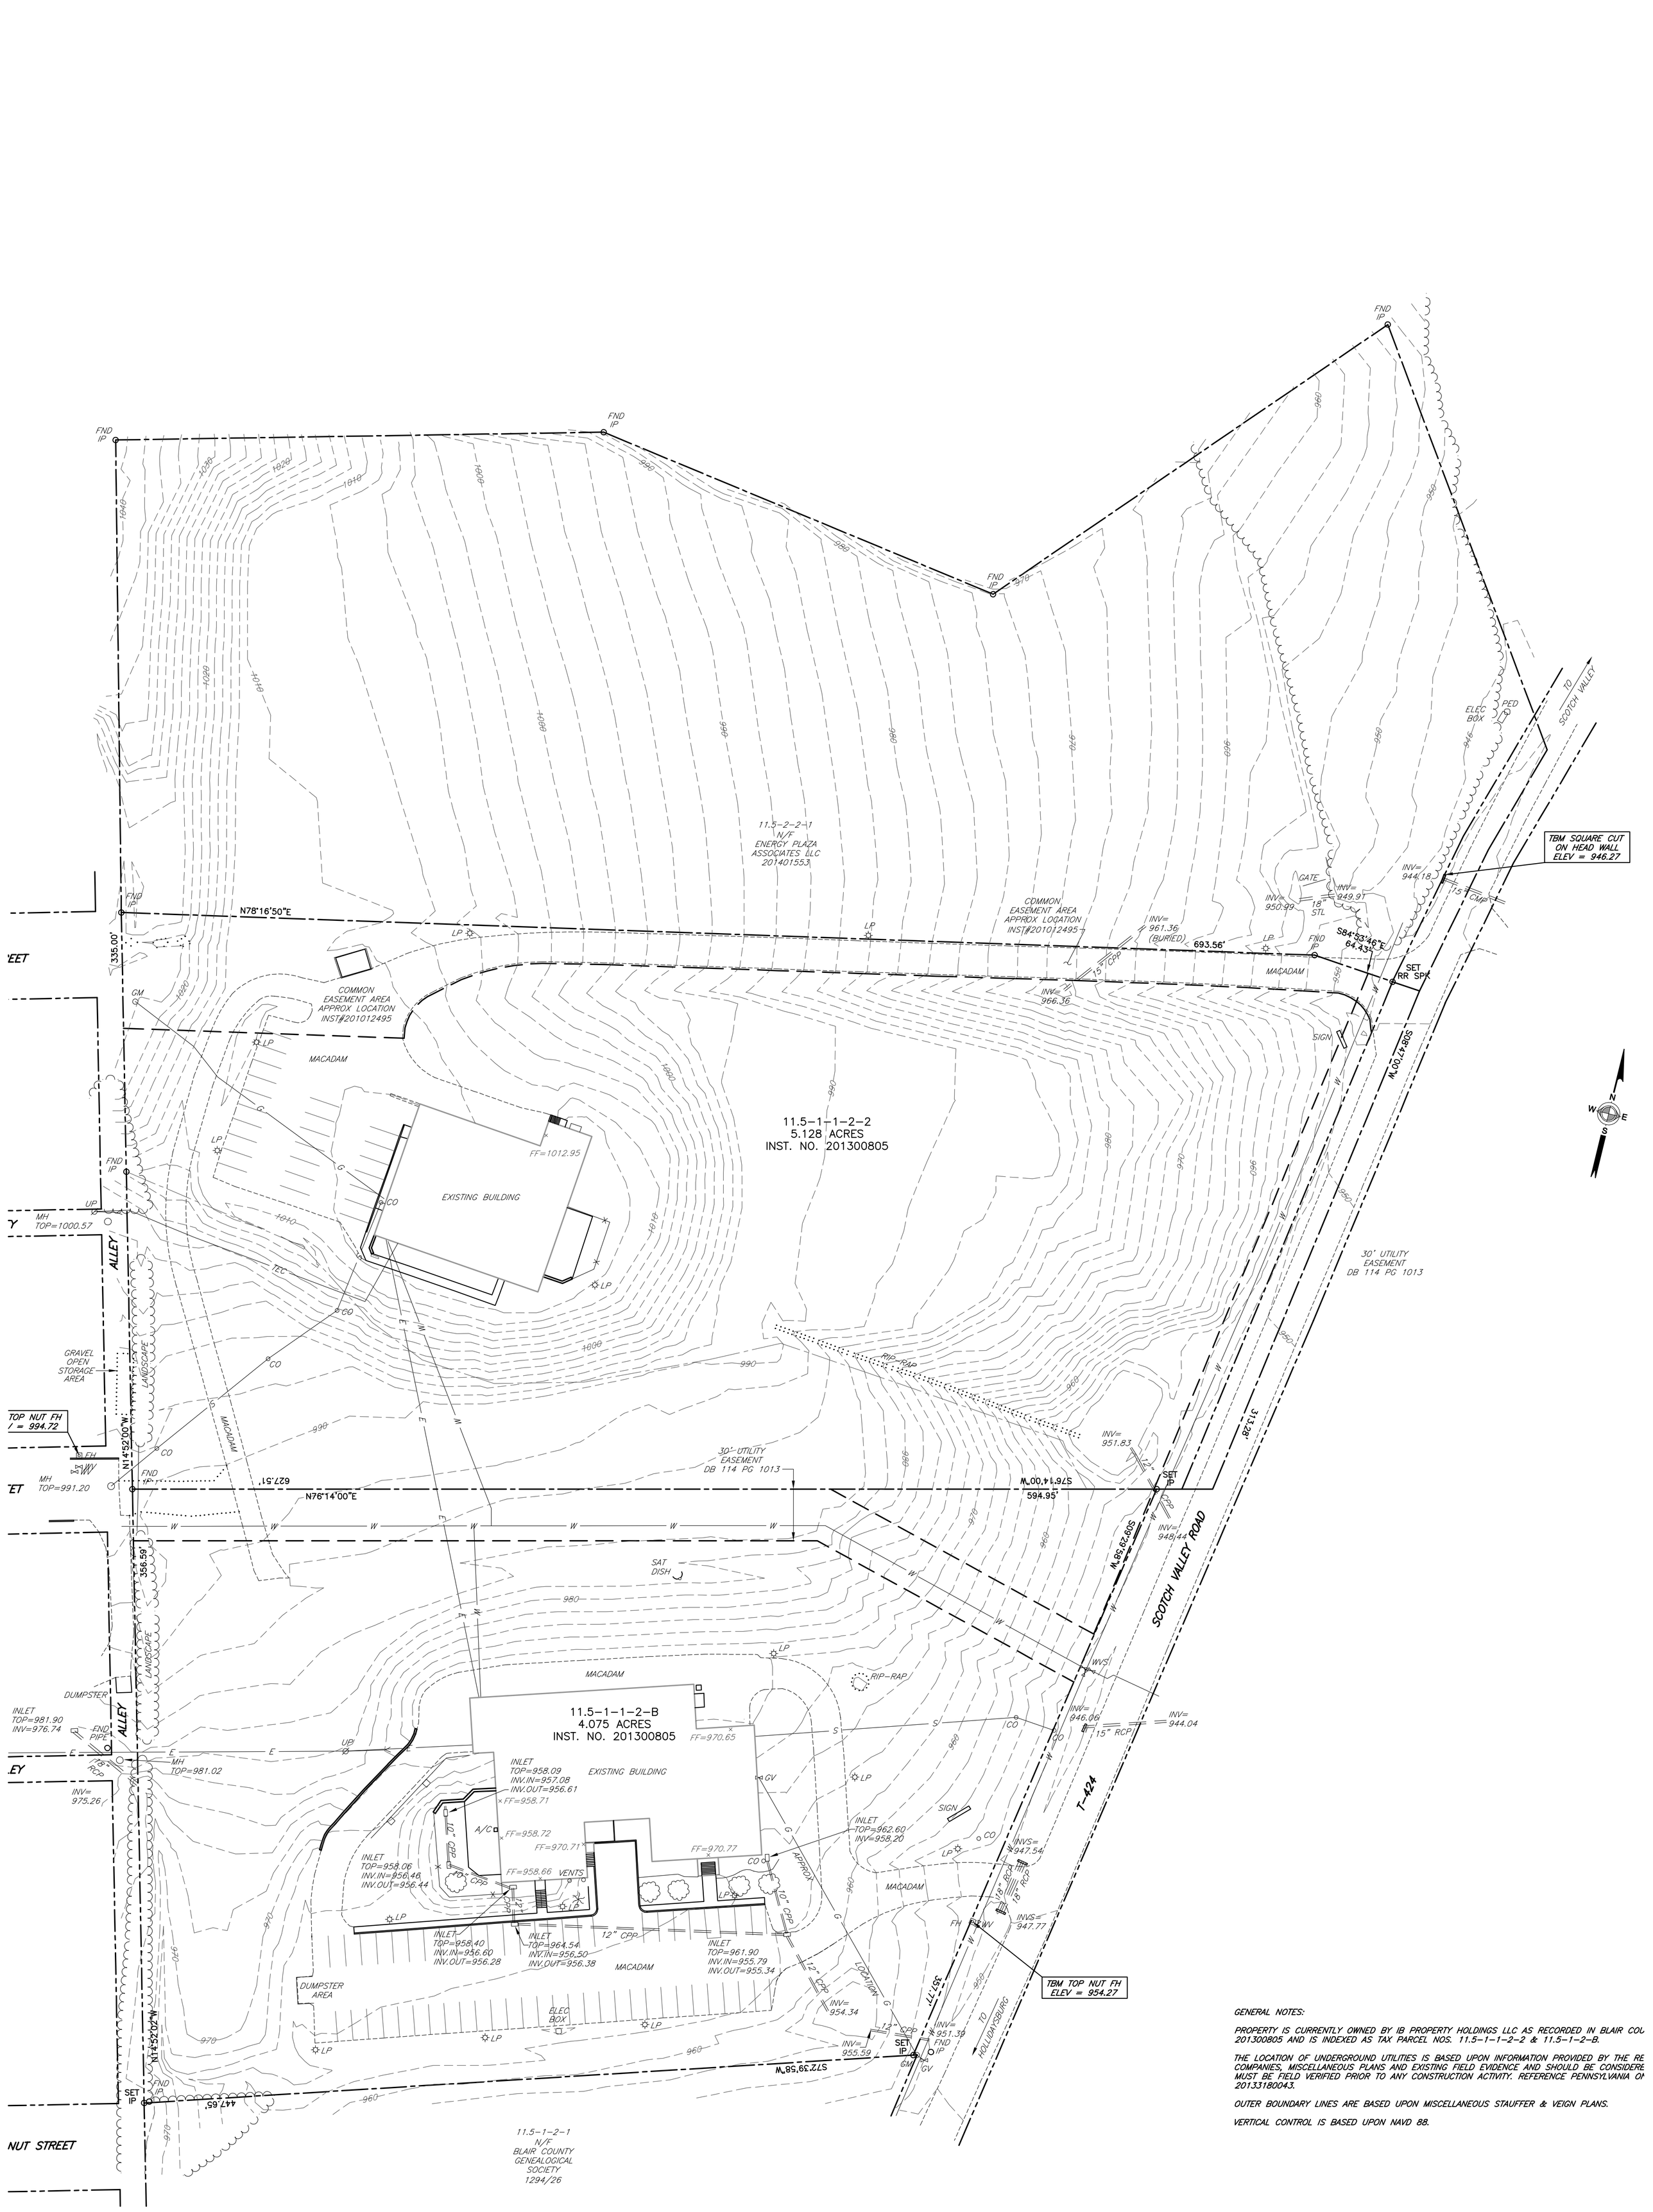

GENERAL NOTES:

PROPERTY IS CURRENTLY OWNED BY IB PROPERTY HOLDINGS LLC AS RECORDED IN BLAIR COU 201300805 AND IS INDEXED AS TAX PARCEL NOS. 11.5-1-1-2-2 & 11.5-1-2-B.

THE LOCATION OF UNDERGROUND UTILITIES IS BASED UPON INFORMATION PROVIDED BY THE RE COMPANIES, MISCELLANEOUS PLANS AND EXISTING FIELD EVIDENCE AND SHOULD BE CONSIDERE MUST BE FIELD VERIFIED PRIOR TO ANY CONSTRUCTION ACTIVITY. REFERENCE PENNSYLVANIA ON 20133180043.

OUTER BOUNDARY LINES ARE BASED UPON MISCELLANEOUS STAUFFER & VEIGN PLANS.

VERTICAL CONTROL IS BASED UPON NAVD 88.